LEGEND

WB-62 TRUCK TURN (FRONT AXLE TIRES AND CENTERLINE)

WB-62 TRUCK TURN (REAR AXLE TIRES)

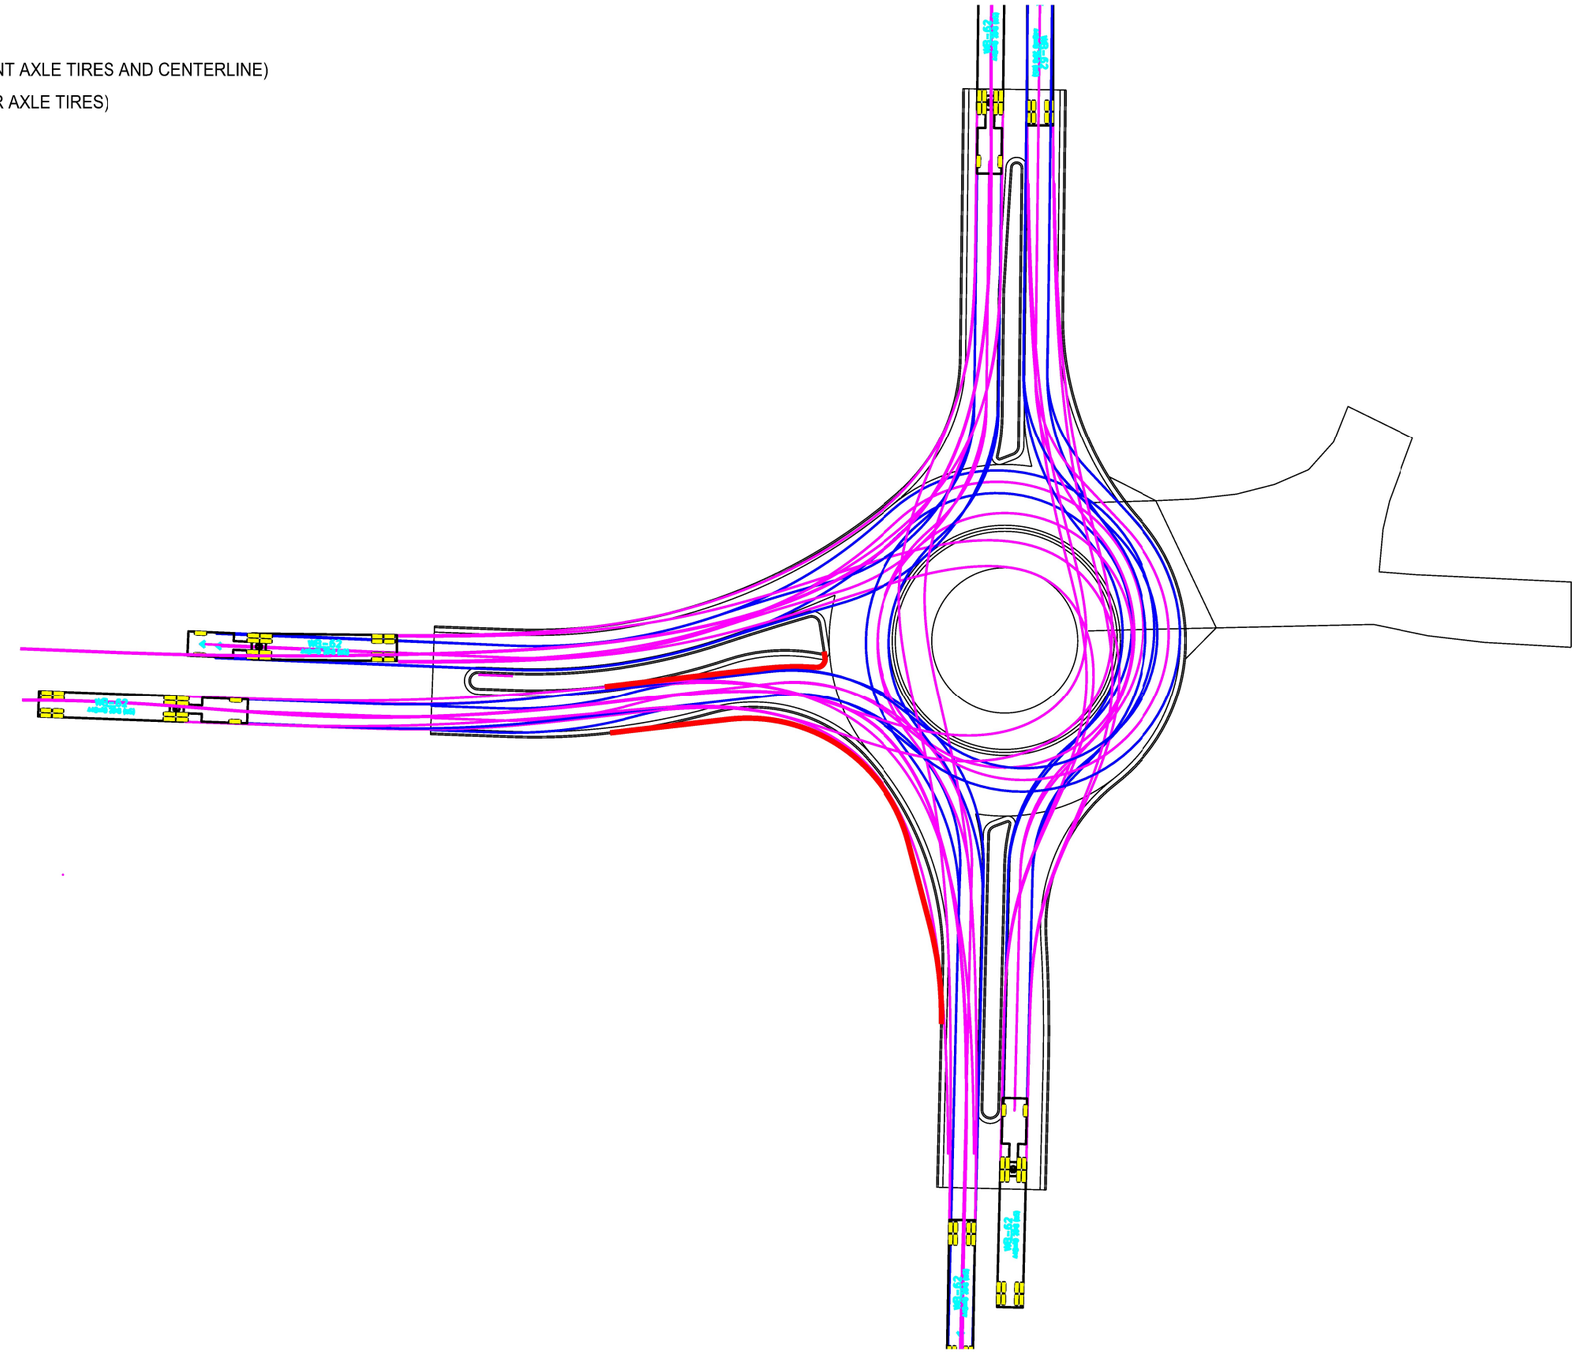

Kimley»Horn F-928

13455 NOEL RD
TWO GALLERIA OFFICE TOWER, SUITE 700
DALLAS, TX 75240

IRBY DRIVE AT SALEM ROAD

CONWAY, AR

TRUCK TURN ACCOMMODATION
WB-62 TURN MOVEMENTS

SCALE
0 25 50

EXHIBIT: 2.0